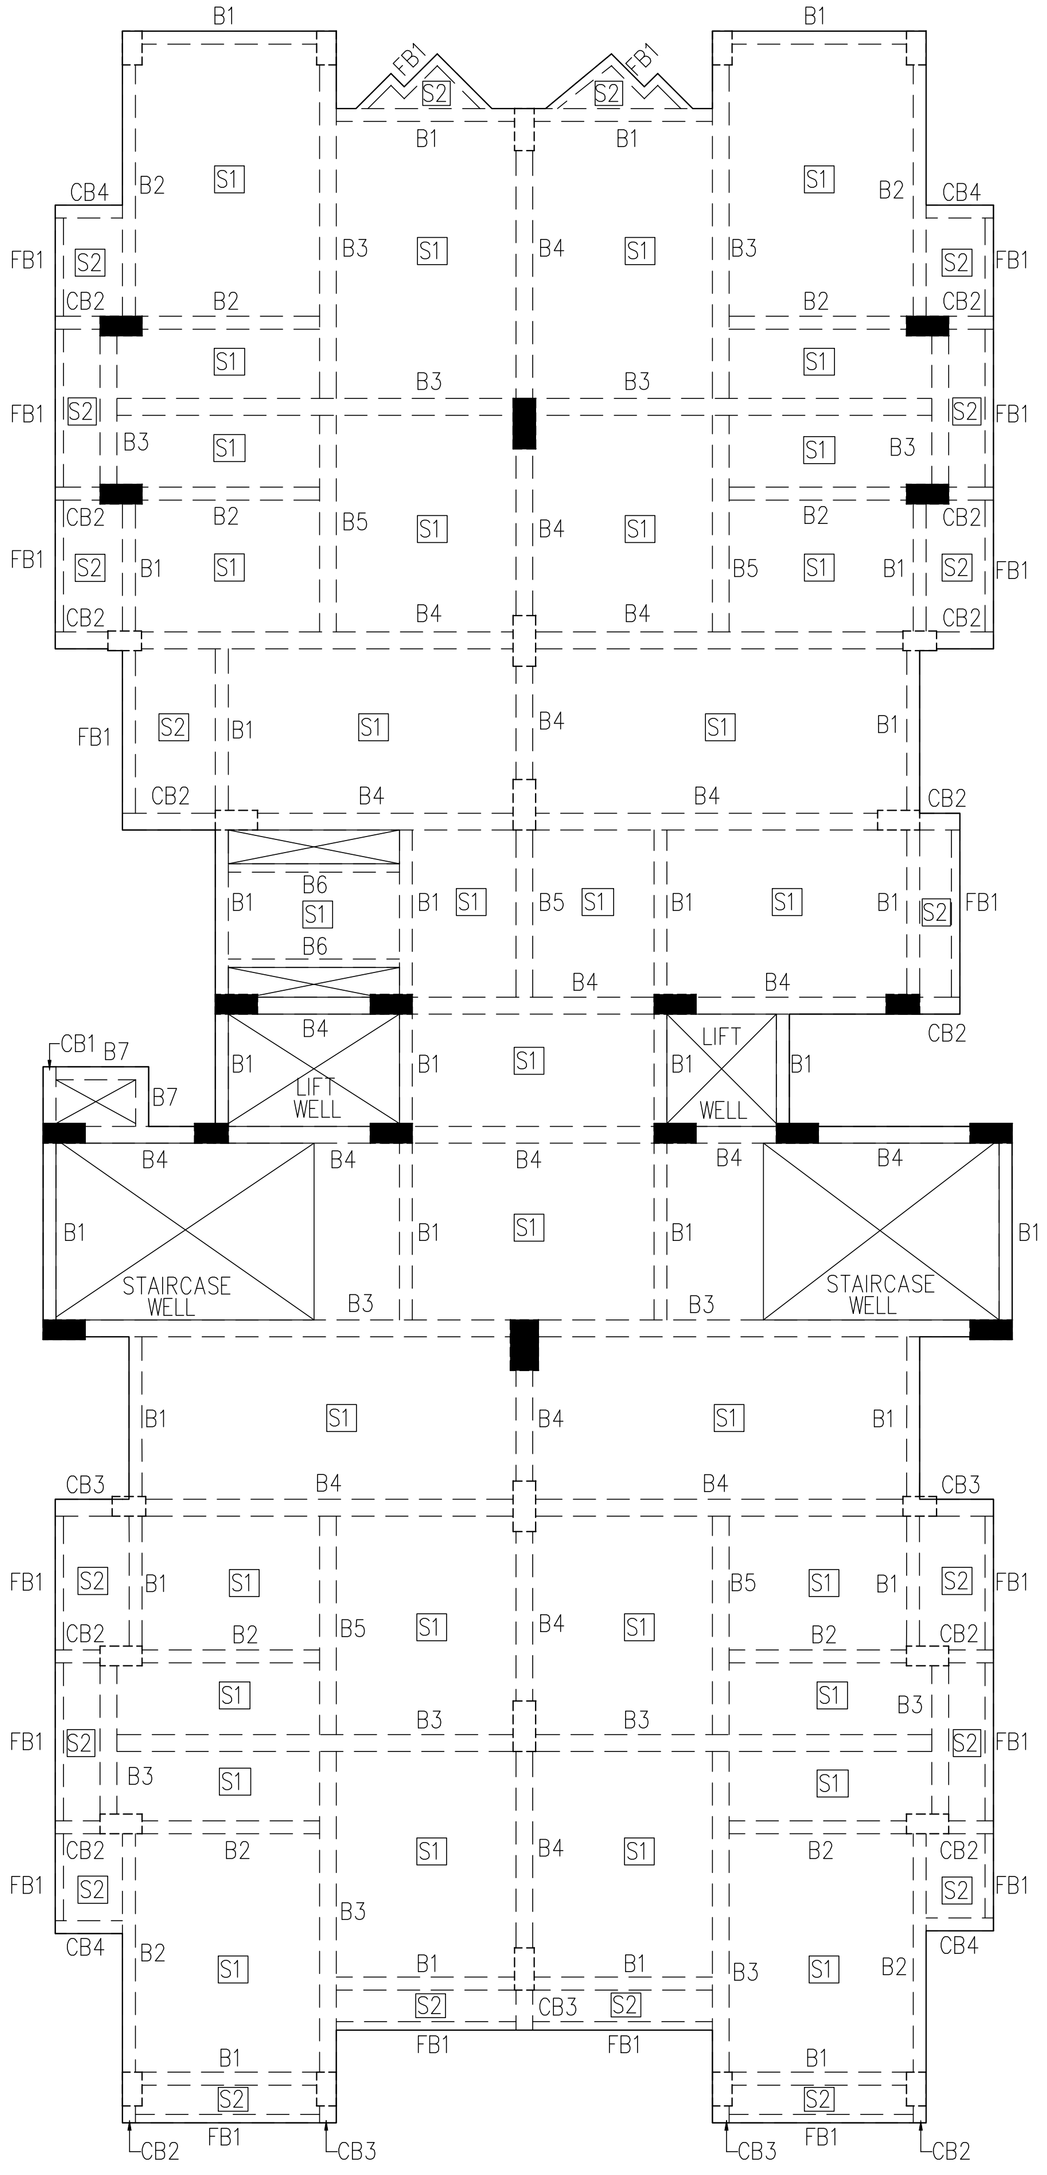

SLAB–10 PLAN

BEAM REINF. DETAILS IN TOP SLAB:–

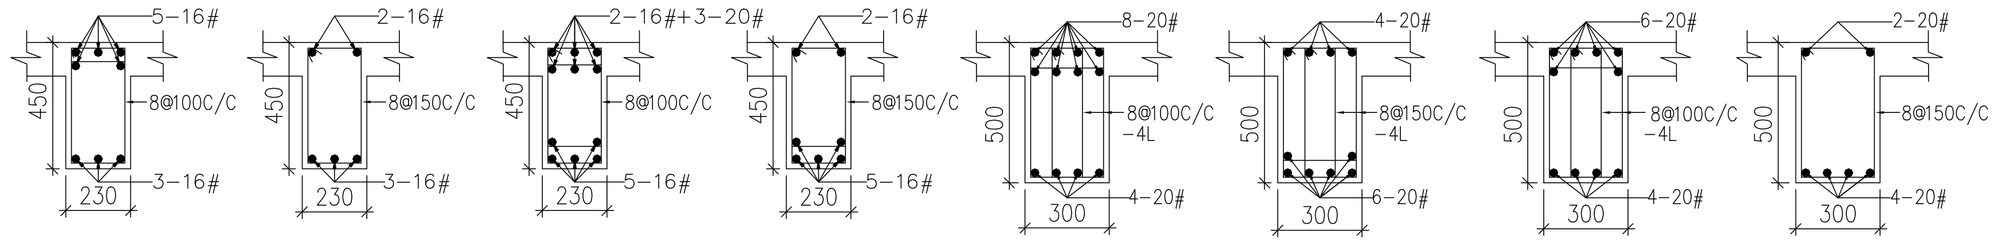

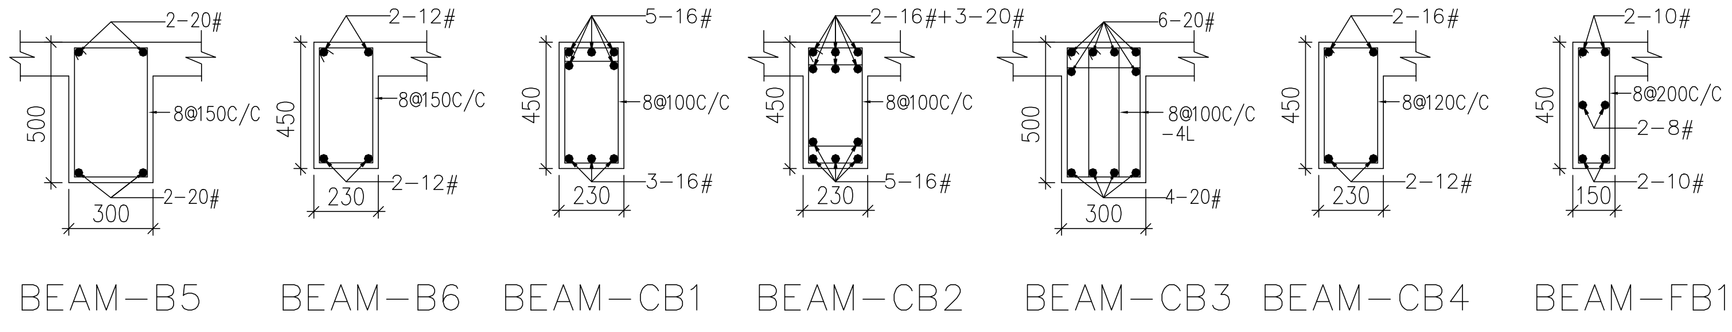

REINFORCEMENT DETAILS IN SLAB–

SLAB MARKED	THICKNESS (MM.)	BOTTOM REINFORCEMENT		TOP REINF.–CON. EDGE		NOTE
		PARALLEL TO SHORT SPAN A	PARALLEL TO LONG SPAN B	PARALLEL TO SHORT SPAN C	PARALLEL TO LONG SPAN D	
S1	130	8@150C/C	8@150C/C	8@150C/C	8@150C/C	
S2	130	8@150C/C	8@200C/C	8@150C/C	8@200C/C	

PROJECT:–
PROPOSED TEACHING STAFF QUARTERS
HIMS BHADWAR VARANASI.

DRAWING TITLE:–
SLAB-10 PLAN & BEAM DETAILS

DRG. NO.:–
ATS/22–23/B018/06–07

DATE:– 15/07/2022

DRAWN BY:– OM PRAKASH

CHEKD BY:– A.K.SINGH

ARCHITECT–
ARCHITECTS
KAPOOR AND ASSOCIATES
FLAT NO. 3, BLOCK NO.1
DIDWANIA SQUARE,
MAHMOORGANJ, VARANASI
PH: 0542- 2974212, 98390-89413

STRUCTURAL CONSULTANTS–
ATS STRUCTURAL CONSULTANTS
D-27, INDIRA NAGAR, LUCKNOW
PHONE-0522-4000541,7398118483
email-atsstructuralconsultants@gmail.com