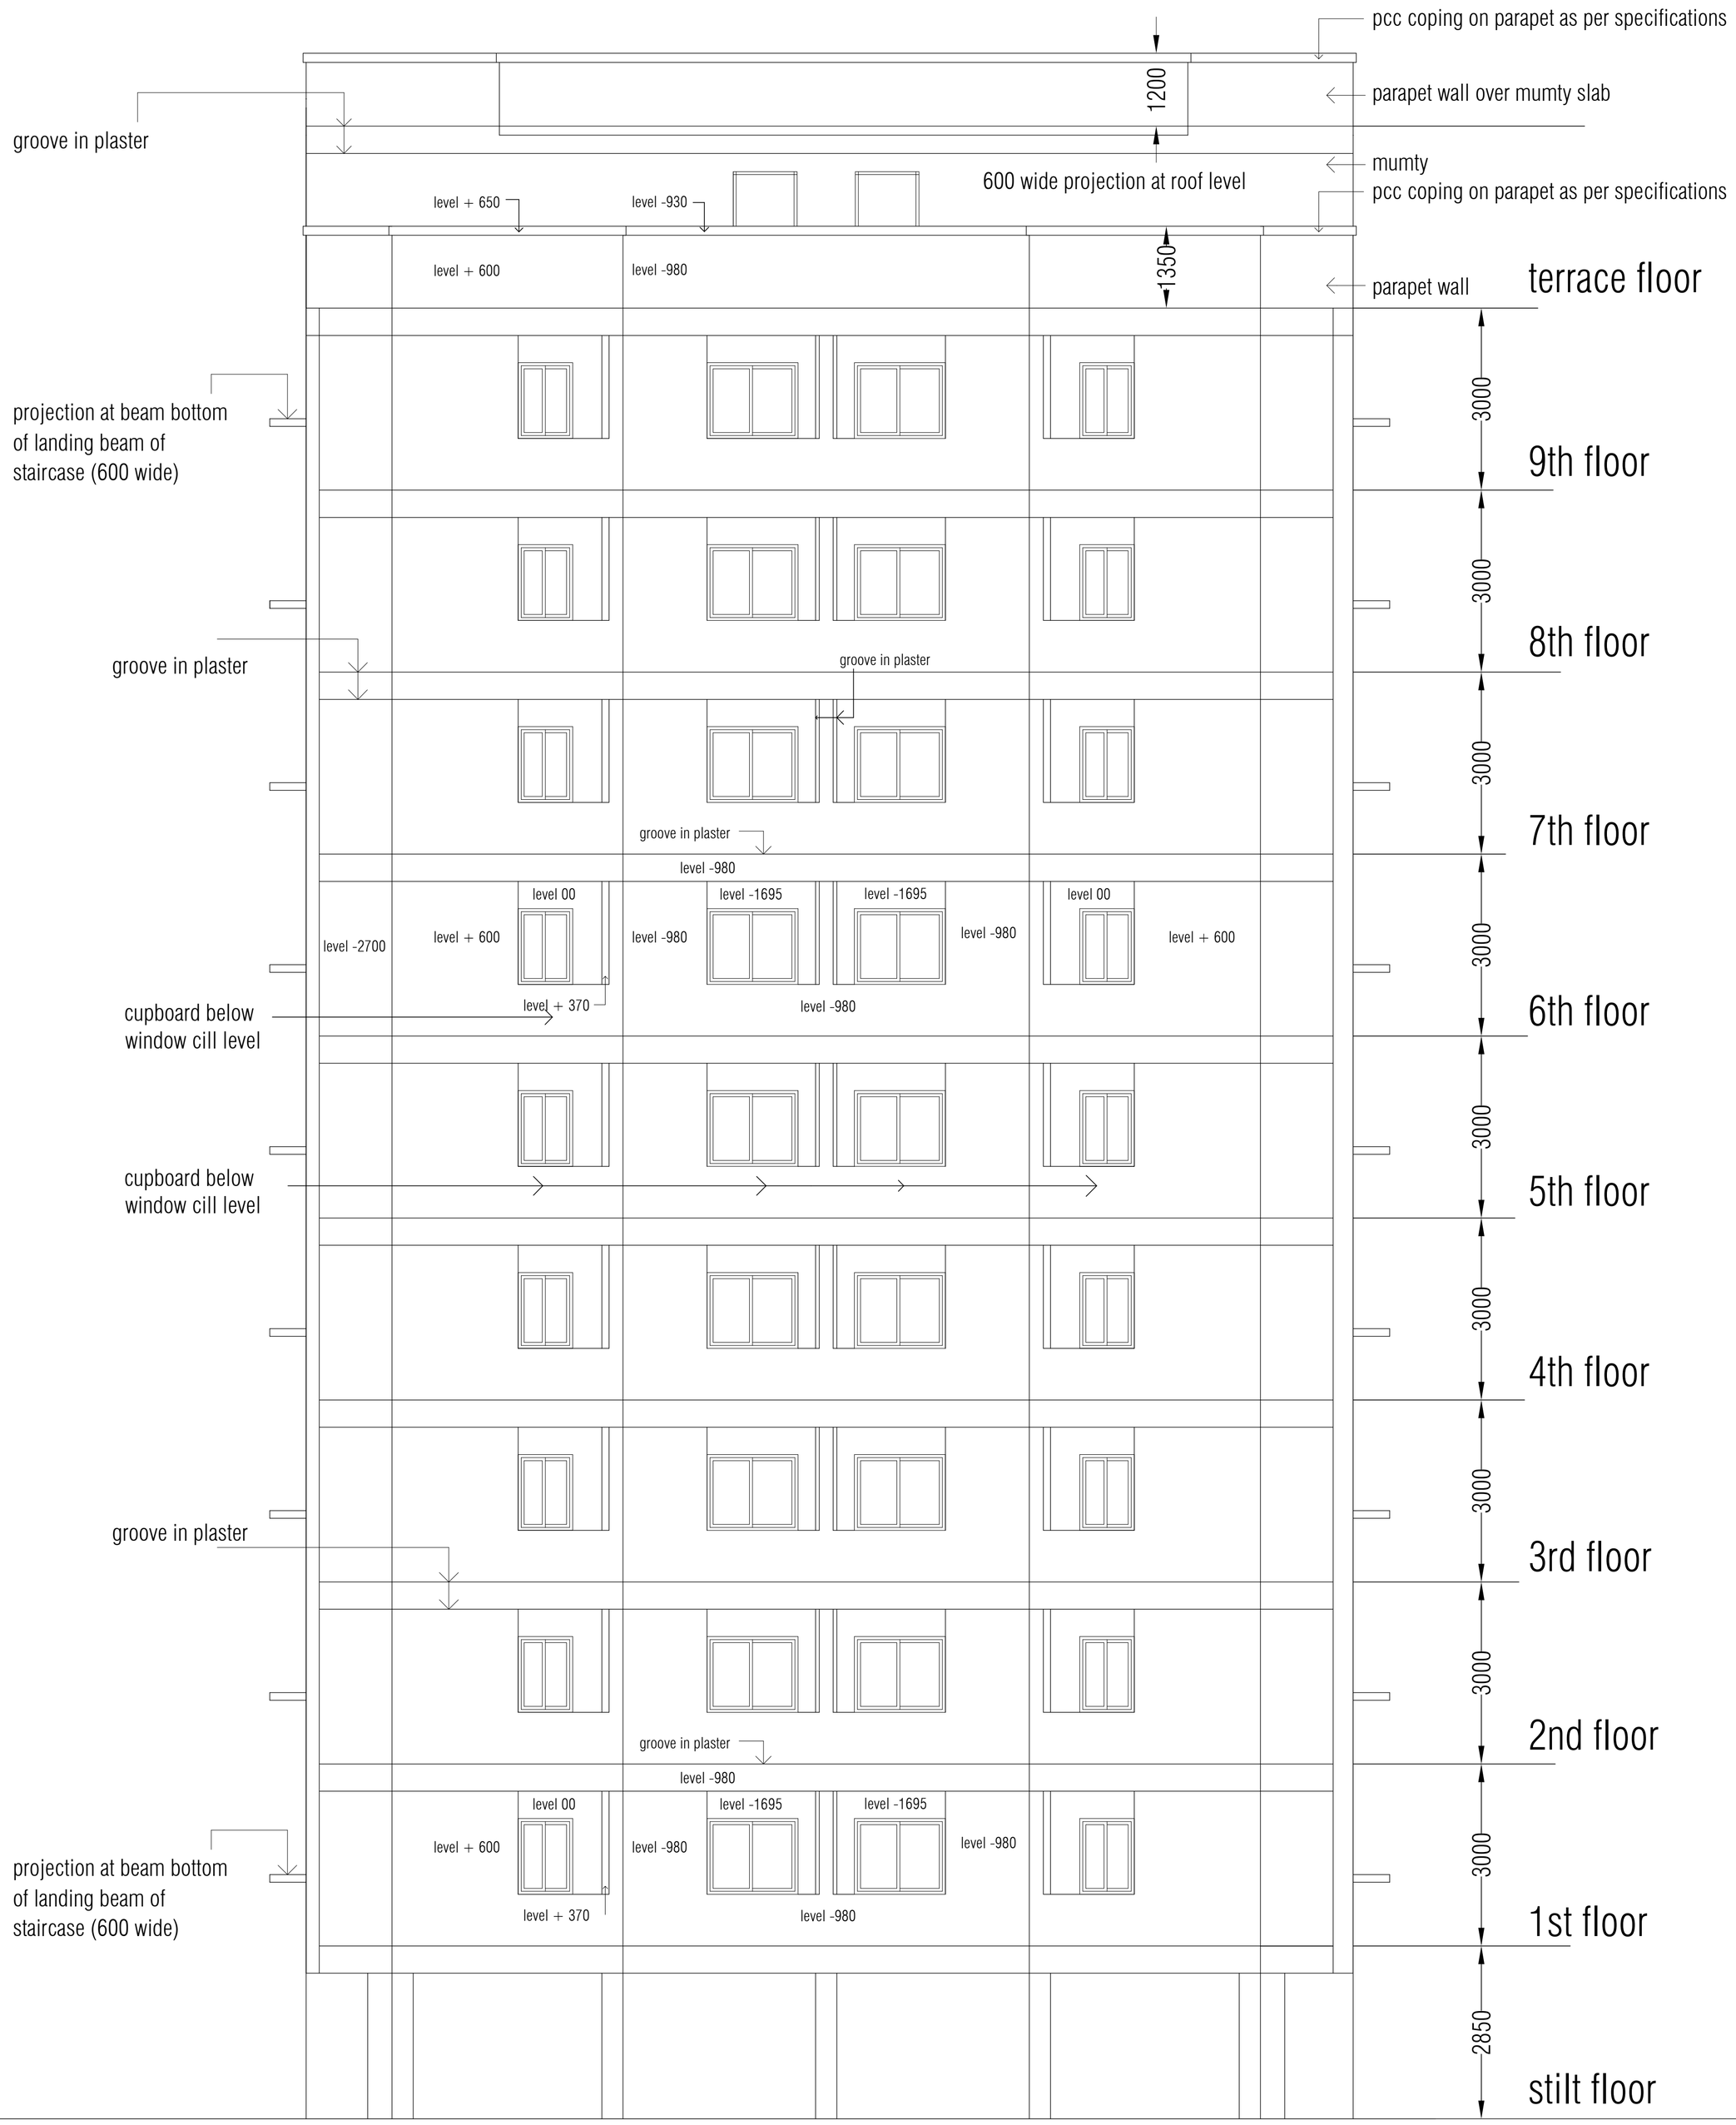

(Drawing to be correlated with structure drawings and architectural plans before execution)	(for tender and estimate purpose only, not for construction.)

Proposed Teaching staff quarters HIMS Bhadwar Varanasi.	East Elevation	Date-19.07.2022	sheet no. A-06		Architects Kapoor and Associates Flat no. 3, Block no.1 Didwania Square, Mahmoorganj, Varanasi ph: 0542- 3561571, 98390-89413