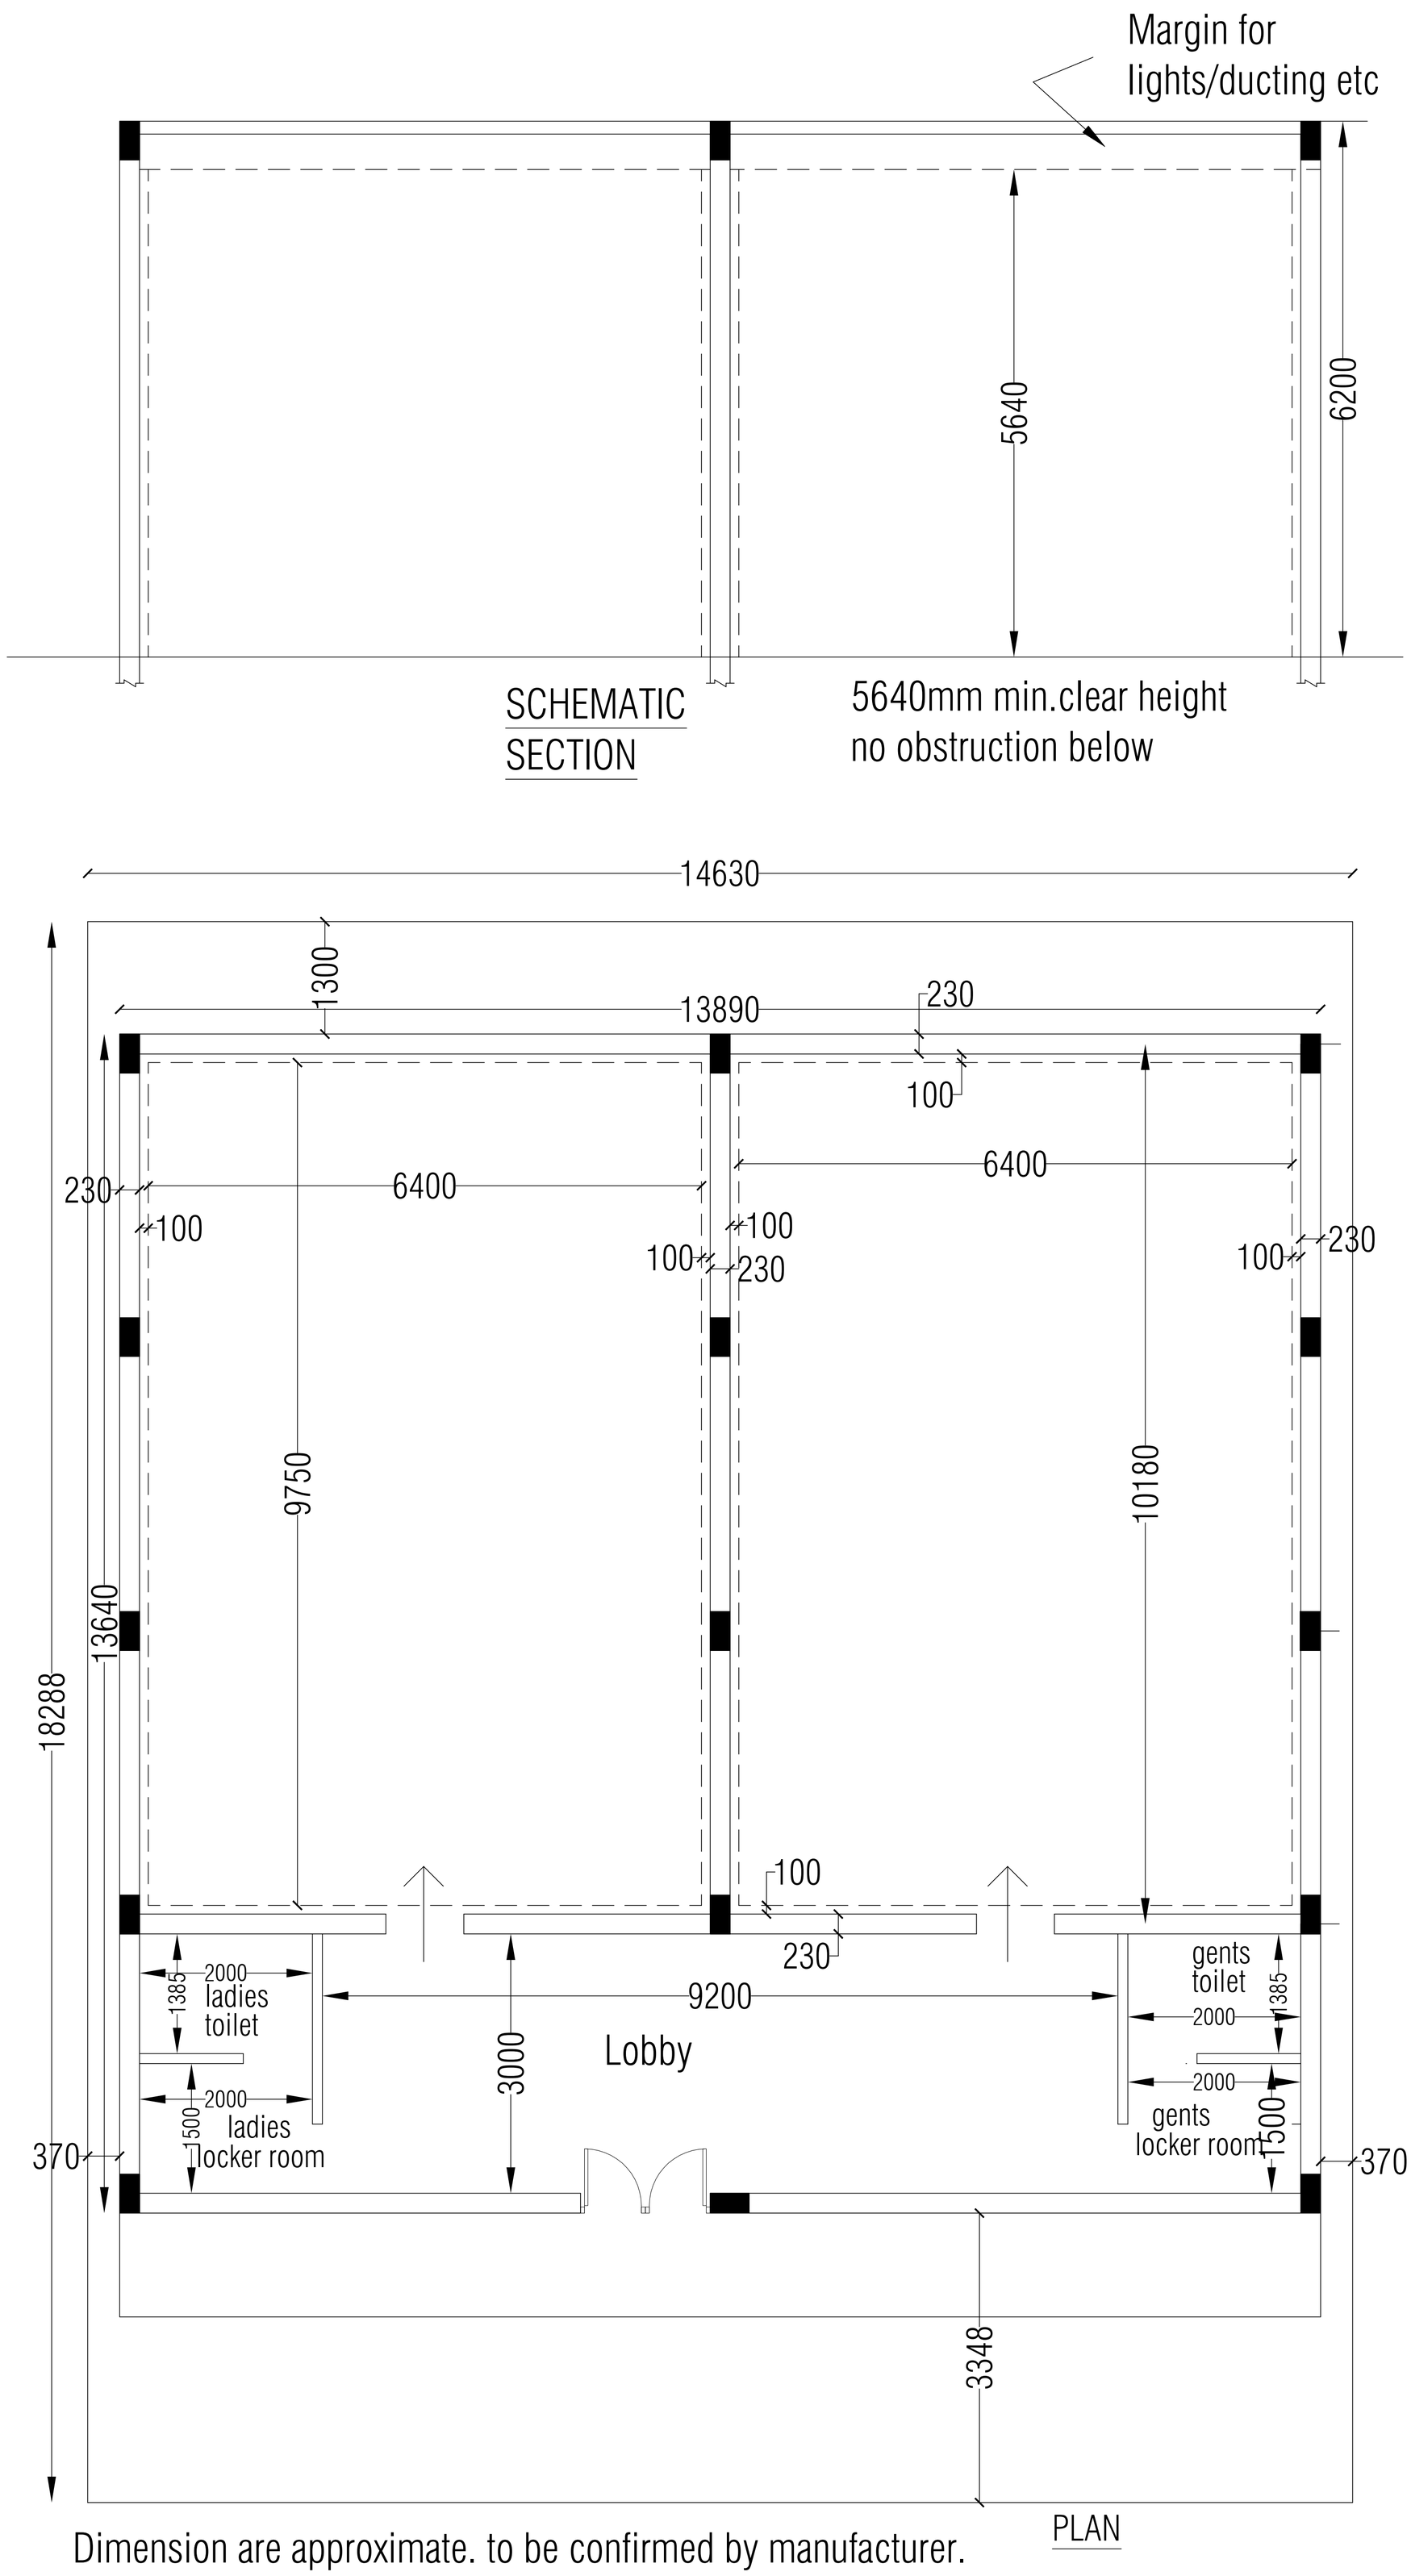

Dimension are approximate. to be confirmed by manufacturer.
Margin for finishing squash court specifications has been taken 100mm on all sides.
to be confirmed by manufacturer.
Door to be provided as/manufacturer.

(Concept plan only. not for construction)

PROPOSED SQUASH COURT @HIMS BHADWAR	DATE-09.09.2022 revised - 12.09.2022